


 


mbj ARCHITECTURE
A Professional Limited Company
GROVE PARK SQUARE
11537-B NUCKOLS ROAD
Glen Allen, Virginia 23059
☎ (804) 273-9811 fax: (804) 273-9843

# RAPPAHANNOCK COMMUNITY COLLEGE

CAMPUS RENOVATIONS
WARSAW + GLENNS, VIRGINIA
PC: 260-17712

## BUILDING ELEVATIONS GLENNS CAMPUS

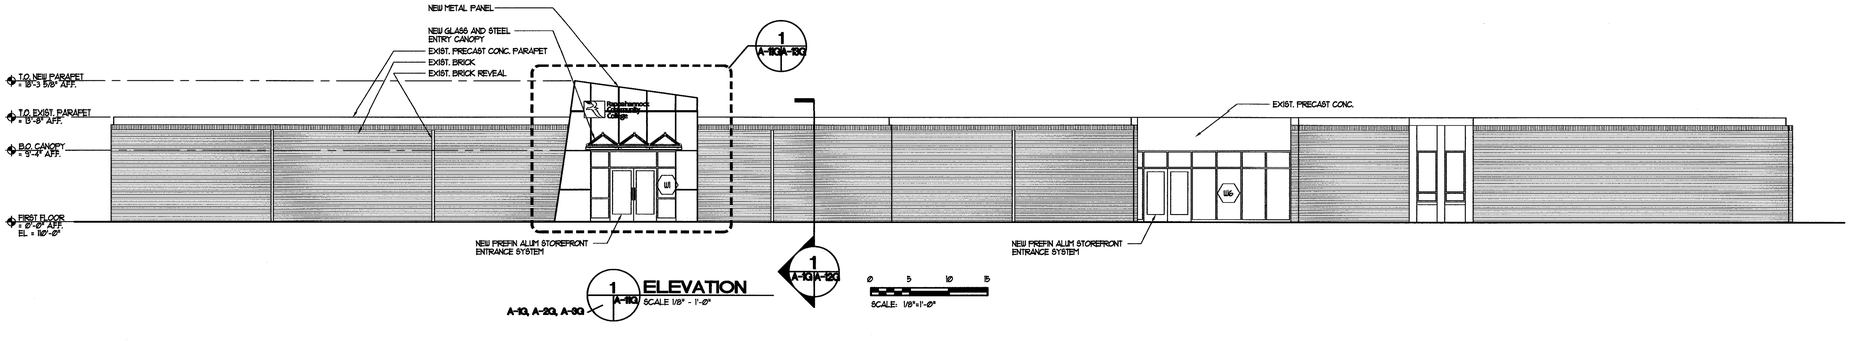Date:
MAY 11, 2010

REVISIONS

| NO. | DATE |
|---|---|
| | |

COMMONWEALTH OF VIRGINIA
STEPHEN FLOYD GUSELLA
LIC. NO. 0401014147
5/13/2010
ARCHITECT

Sheet
A-11G

File Number
RCC-AWG-ELEVATION